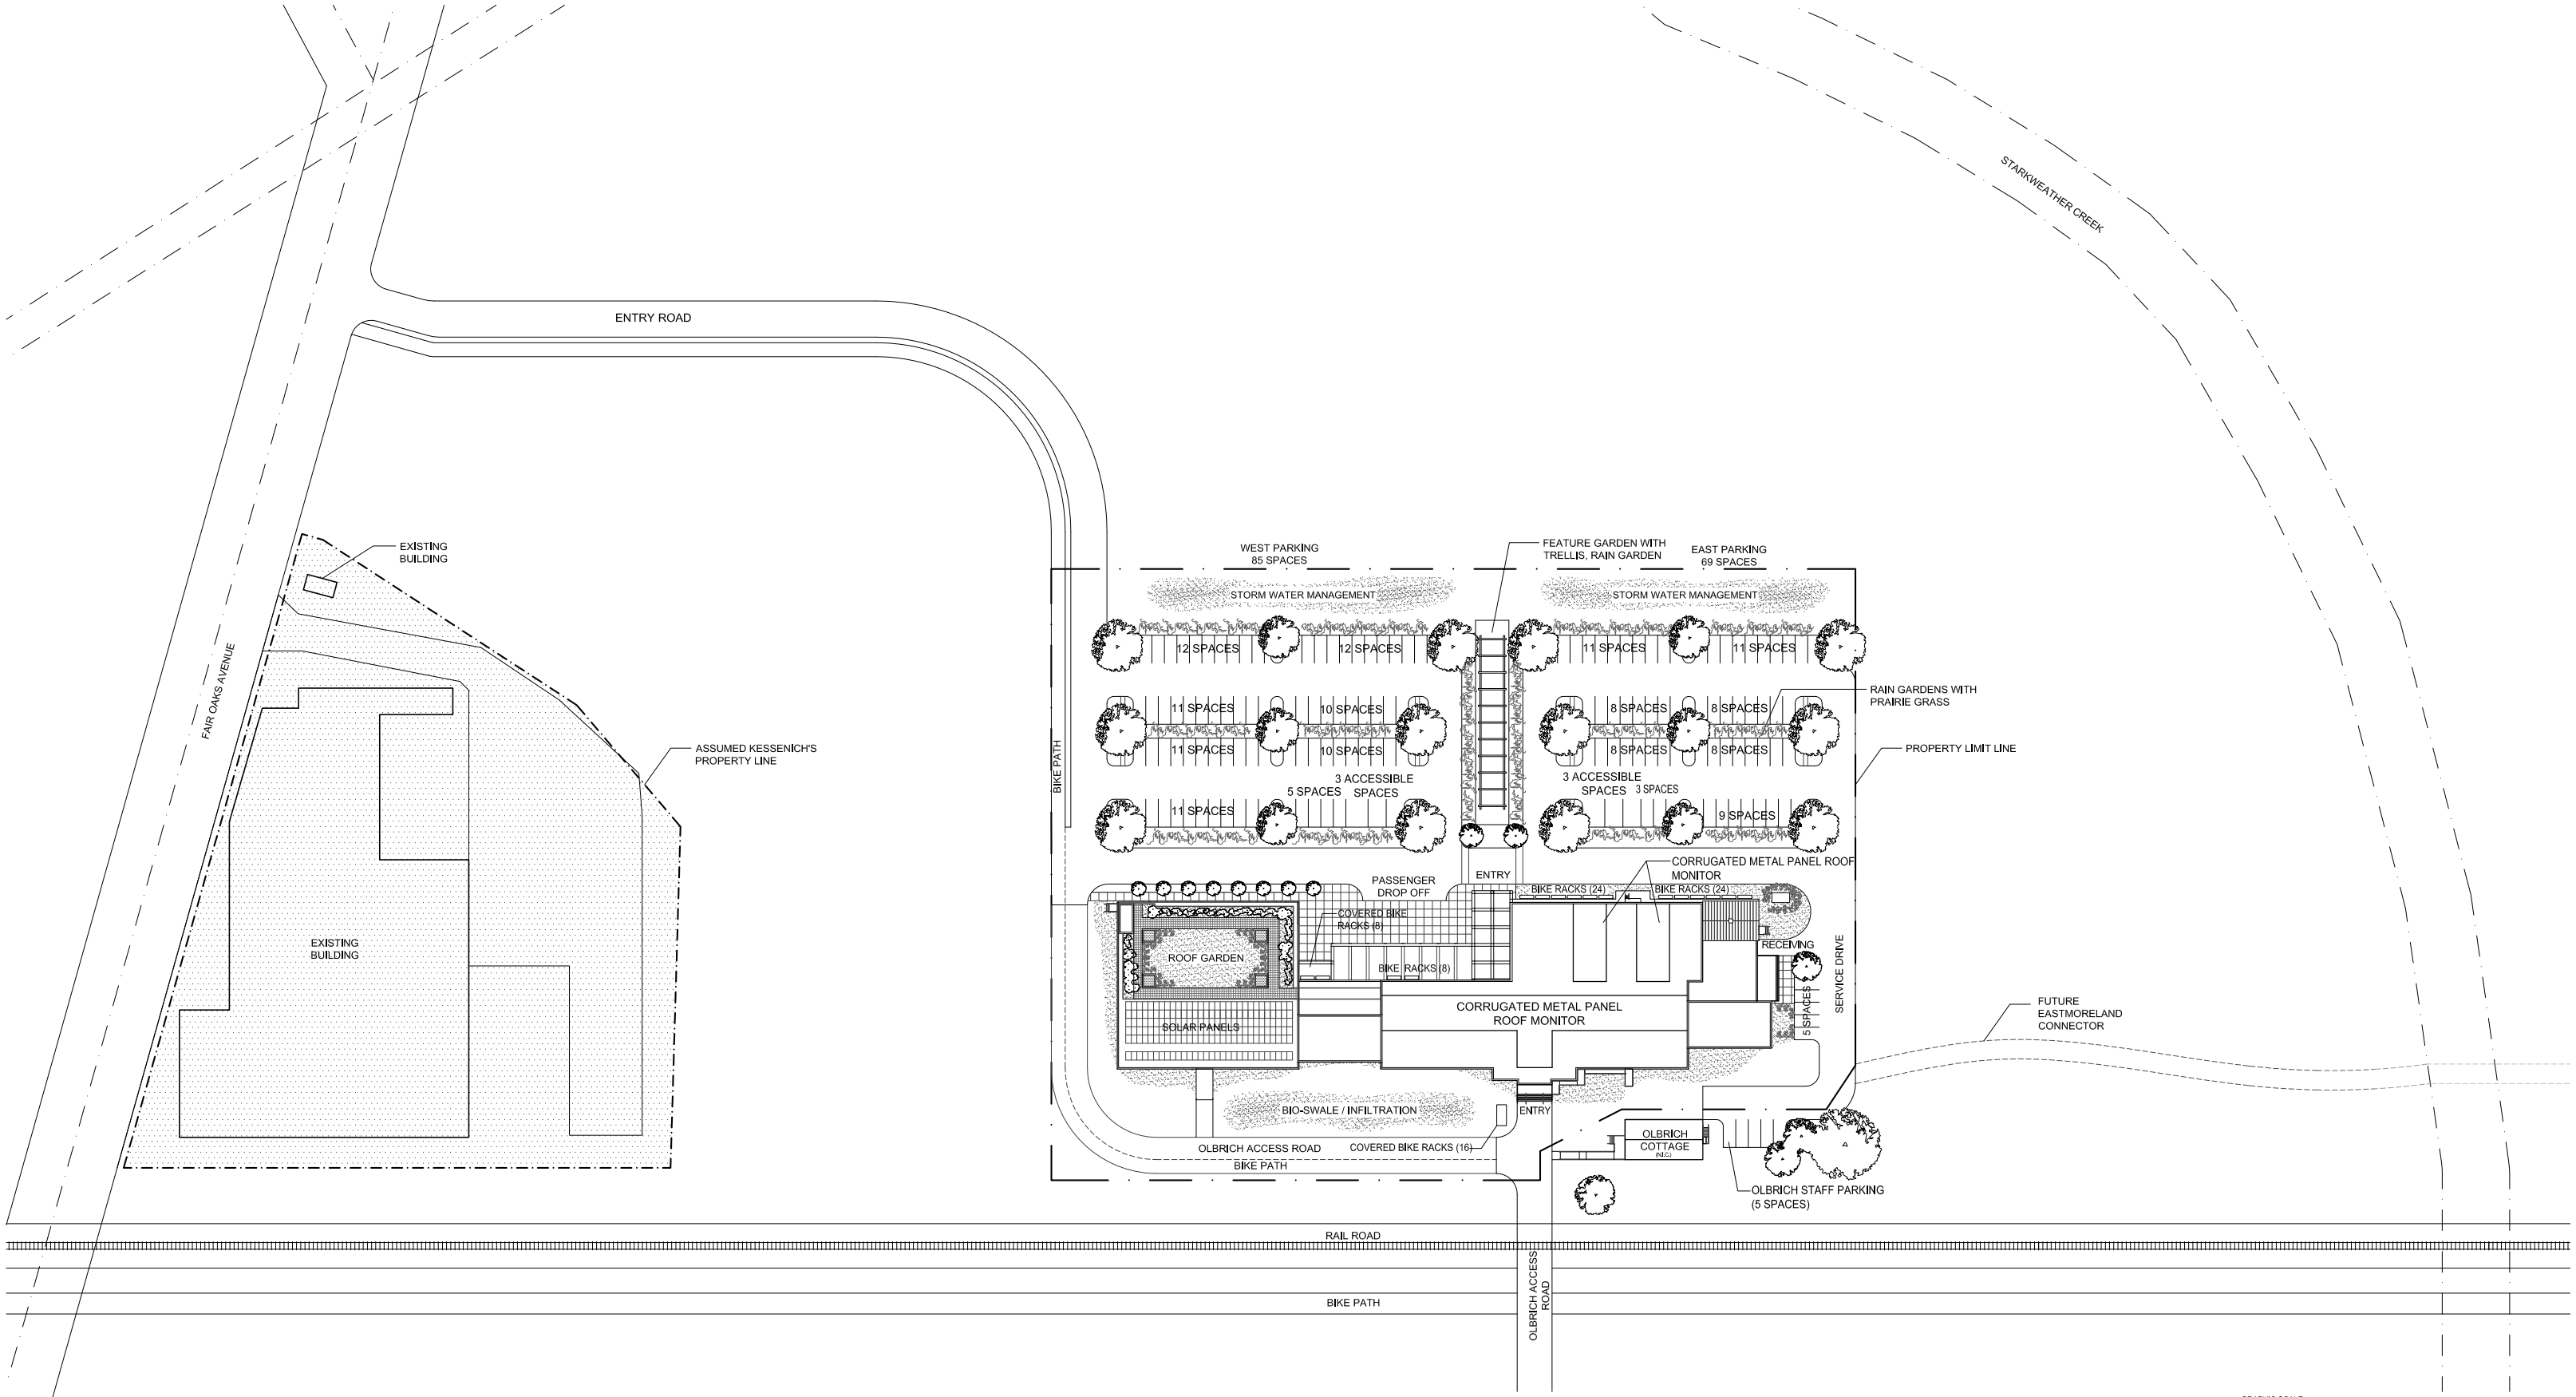

SITE PLAN

N

GARVER ARTS INCUBATOR

COMMON WEALTH DEVELOPMENT, INC.

HPZS - ARCHITECTS / ENGINEERS

06/01/10

SHEET 1